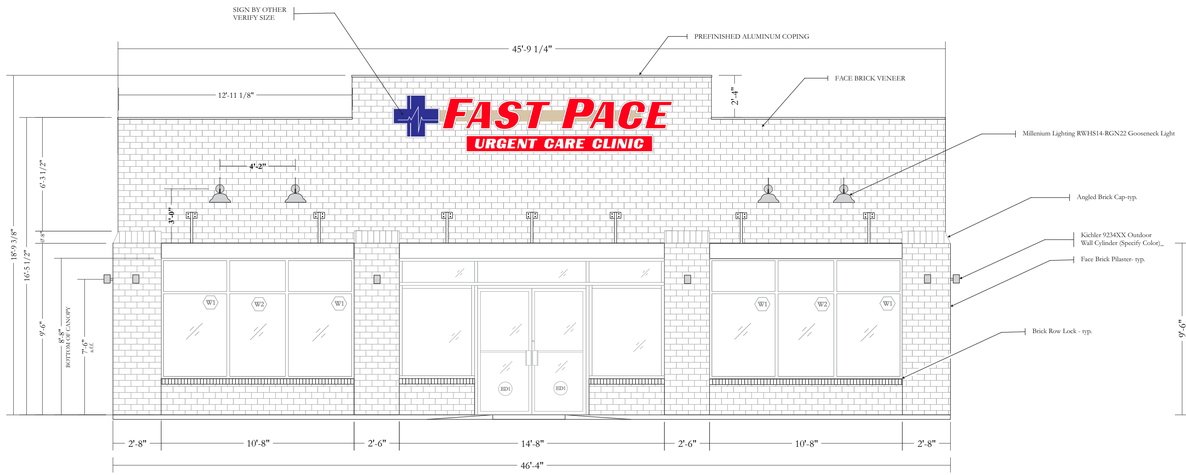

1 FRONT ELEVATION
SCALE: 1/4"=1'0"

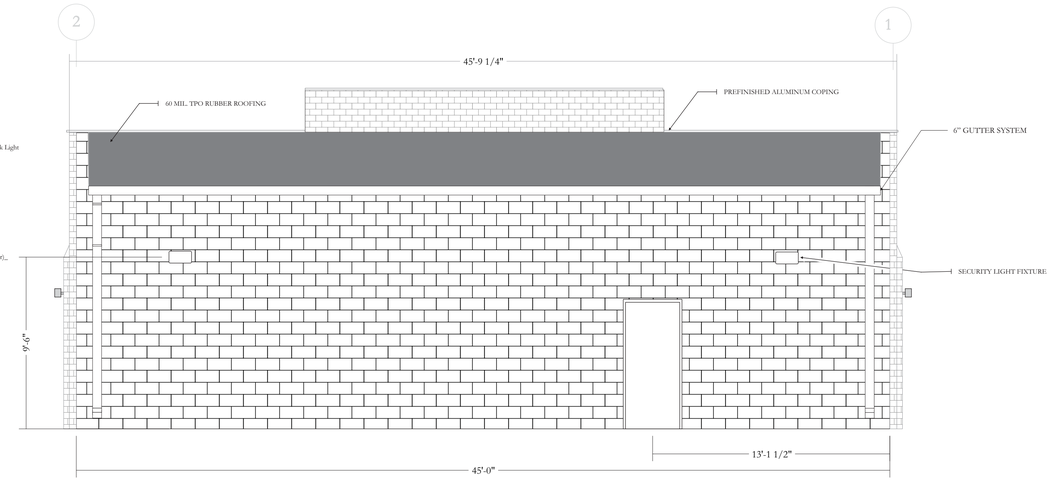

2 REAR ELEVATION
SCALE: 1/4"=1'0"

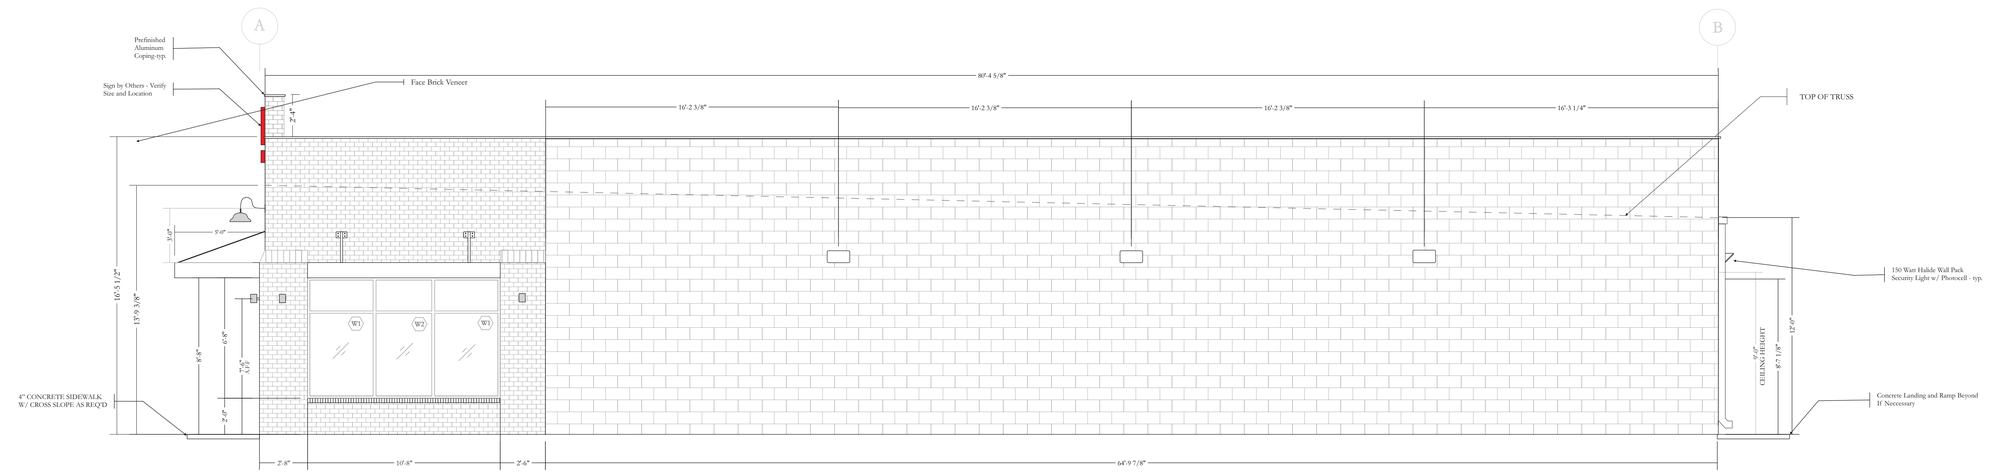

3 SIDE ELEVATION
SCALE: 1/4"=1'0"

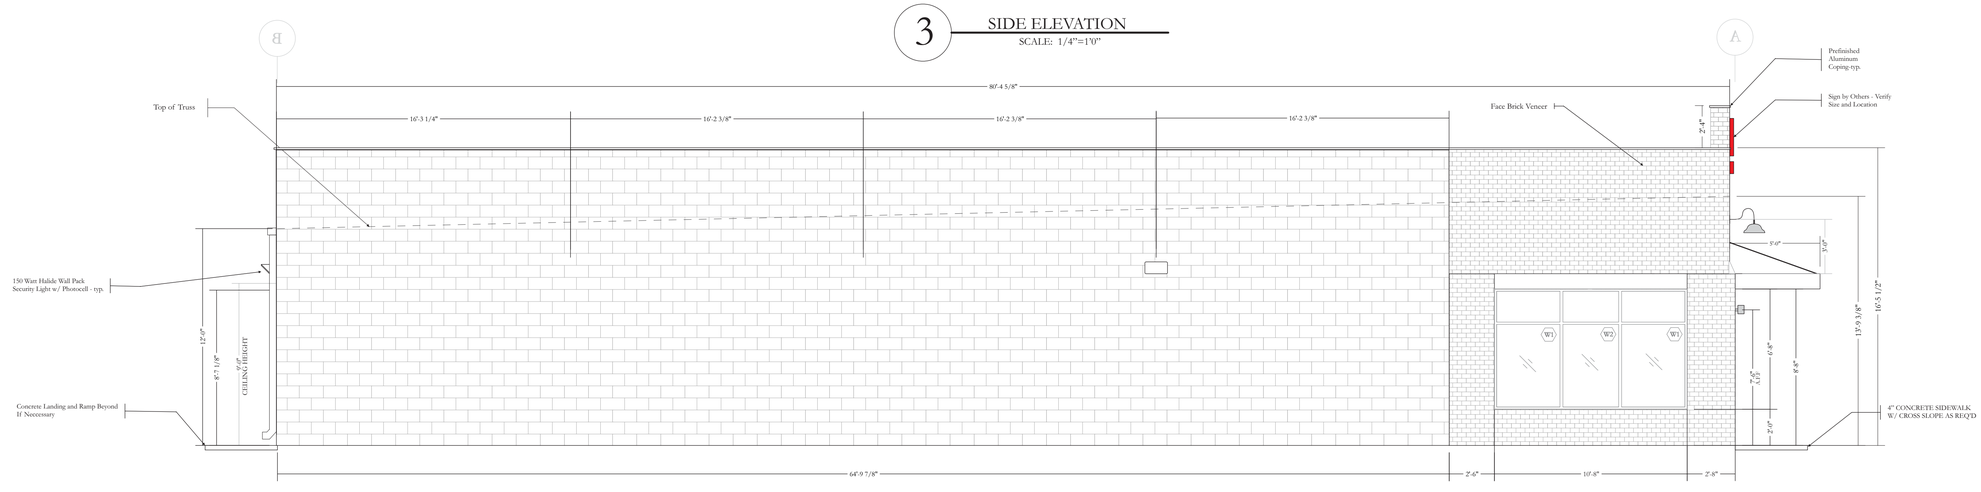

4 SIDE ELEVATION
SCALE: 1/4"=1'0"

BARGER CONSTRUCTION
DESIGN SERVICES
23134 HIGHWAY 22 N
YUMA, TN 38390
OFFICE: 731-535-3374
FAX: 731-535-3376
CODE COMPLIANCE STUDIES
PROJECT COORDINATION
DESIGN SUPPORT

A DESIGN FOR:

FAST PACE URGENT CARE CLINIC

MILLINGTON, TN

REVISIONS

THESE DOCUMENTS ARE INSTRUMENTS OF SERVICE AND AS SUCH REMAIN THE PROPERTY OF THE DESIGNER, PUBLISH OR USE THEM ONLY WITH DESIGNER'S WRITTEN APPROVAL.

DESCRIPTION: ELEVATION PLAN

DATE:
DRAWN BY: MDN
CHECKED BY:
JOB NUMBER:
SHEET: A 3.1